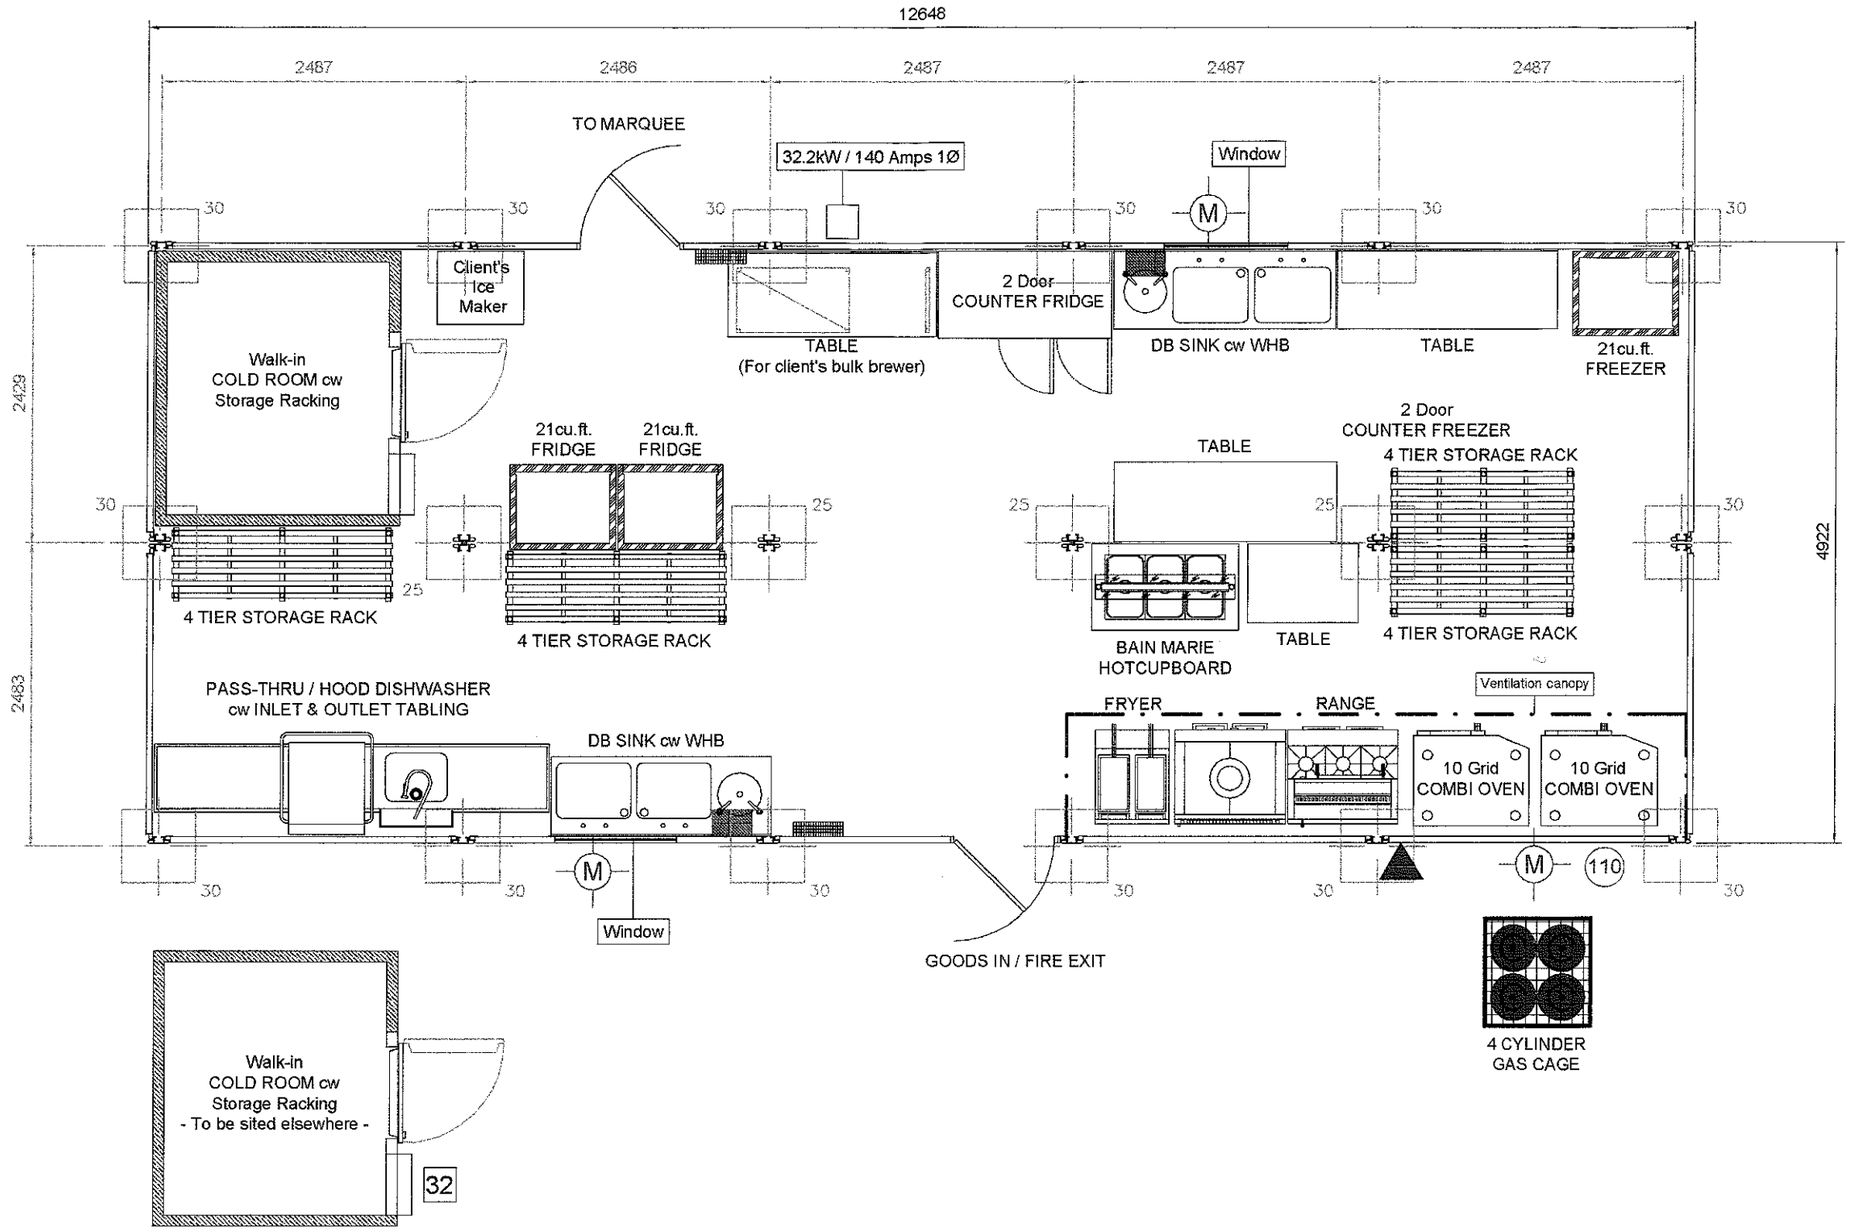

NOTES

- Layout of all Cabins, Links & associated facilities are proposed **subject to site survey**.
- All dimensions must be checked & **NOT** scaled from this drawing.
- It is the responsibility of the client to submit any drawings to the Enviromental Health Officer for consideration when necessary.
- All required services are to be provided by others & are to be available within 1 metre of each cabin's / container's final connection points, unless agreed otherwise with CKS.
- All water services are to be Mains Cold Water unless otherwise stated.
- Final connections of all services to cabin(s) / container(s) will be made by CKS unless other arrangements have been previously agreed.
- Unless previously agreed, all ground works, foundations, steps, vehicle trackway(s), links, waste pumps, grease traps, gas cages or cranage beyond the reach of any Hi-ab type crane used on the transport vehicles, will be provided by others.
- Where stated, gas demands are in Btu/hr ratings.

SERVICES KEY

- (M) 15mm Mains Cold Water Inlet Point @ minimum req'd pressure 1.5 bar
- (110) 110mm / 4½" PVC Soil Waste Connection Point
- ◀ LP Gas Inlet Point
- [80] Electrical Connection Points: Single Phase Loadings stated in Amps without diversity allowed
- 600 x 600 Foundation Pad / Block positions c/w Point Loading stated

Original Drawing Date: 23.01.2006

Revisions:

No:	Rev. by:	Date:	Reason for revision:
0	-	-	INITIAL ISSUE
01	PT	31.01.2006	Foundations & services information added. Layout amended to client instructions.
02	PT	22.02.2006	Layout further amended to client instructions.
03	PT	22.03.2006	Equipment & services amended to client instructions.

APPROVAL OF GENERAL LAYOUT AND POSITIONING OF TEMPORARY BUILDINGS

Date: 28/3/06

Signature:

Client: Mr. Julian Tee, Compass Hotels Ltd.

Site: Stansted Manor Hotel, Bishops Stortford

Title/Name: PROPOSED FOLDAKITCHEN TEMPORARY FACILITIES LAYOUT

Container Kitchen Systems Limited,
Henley Park, Normandy, Guildford. GU3 2BL.
Tel: 01483 238 600 Fax: 01483 238 601
Email: general@cksltd.co.uk Website: www.cksltd.co.uk

container kitchen systems

Container Kitchen Systems Limited retain copyright on all information shown & listed on this drawing. © 200

Drawing no:	Rev:	Date:	Drawn b
CKS1974	03	22.03.2006	PT

Job no:	Scale:
5152	1:50@A3

INFORMATION COPY ONLY
DRAWING UNAPPROVED